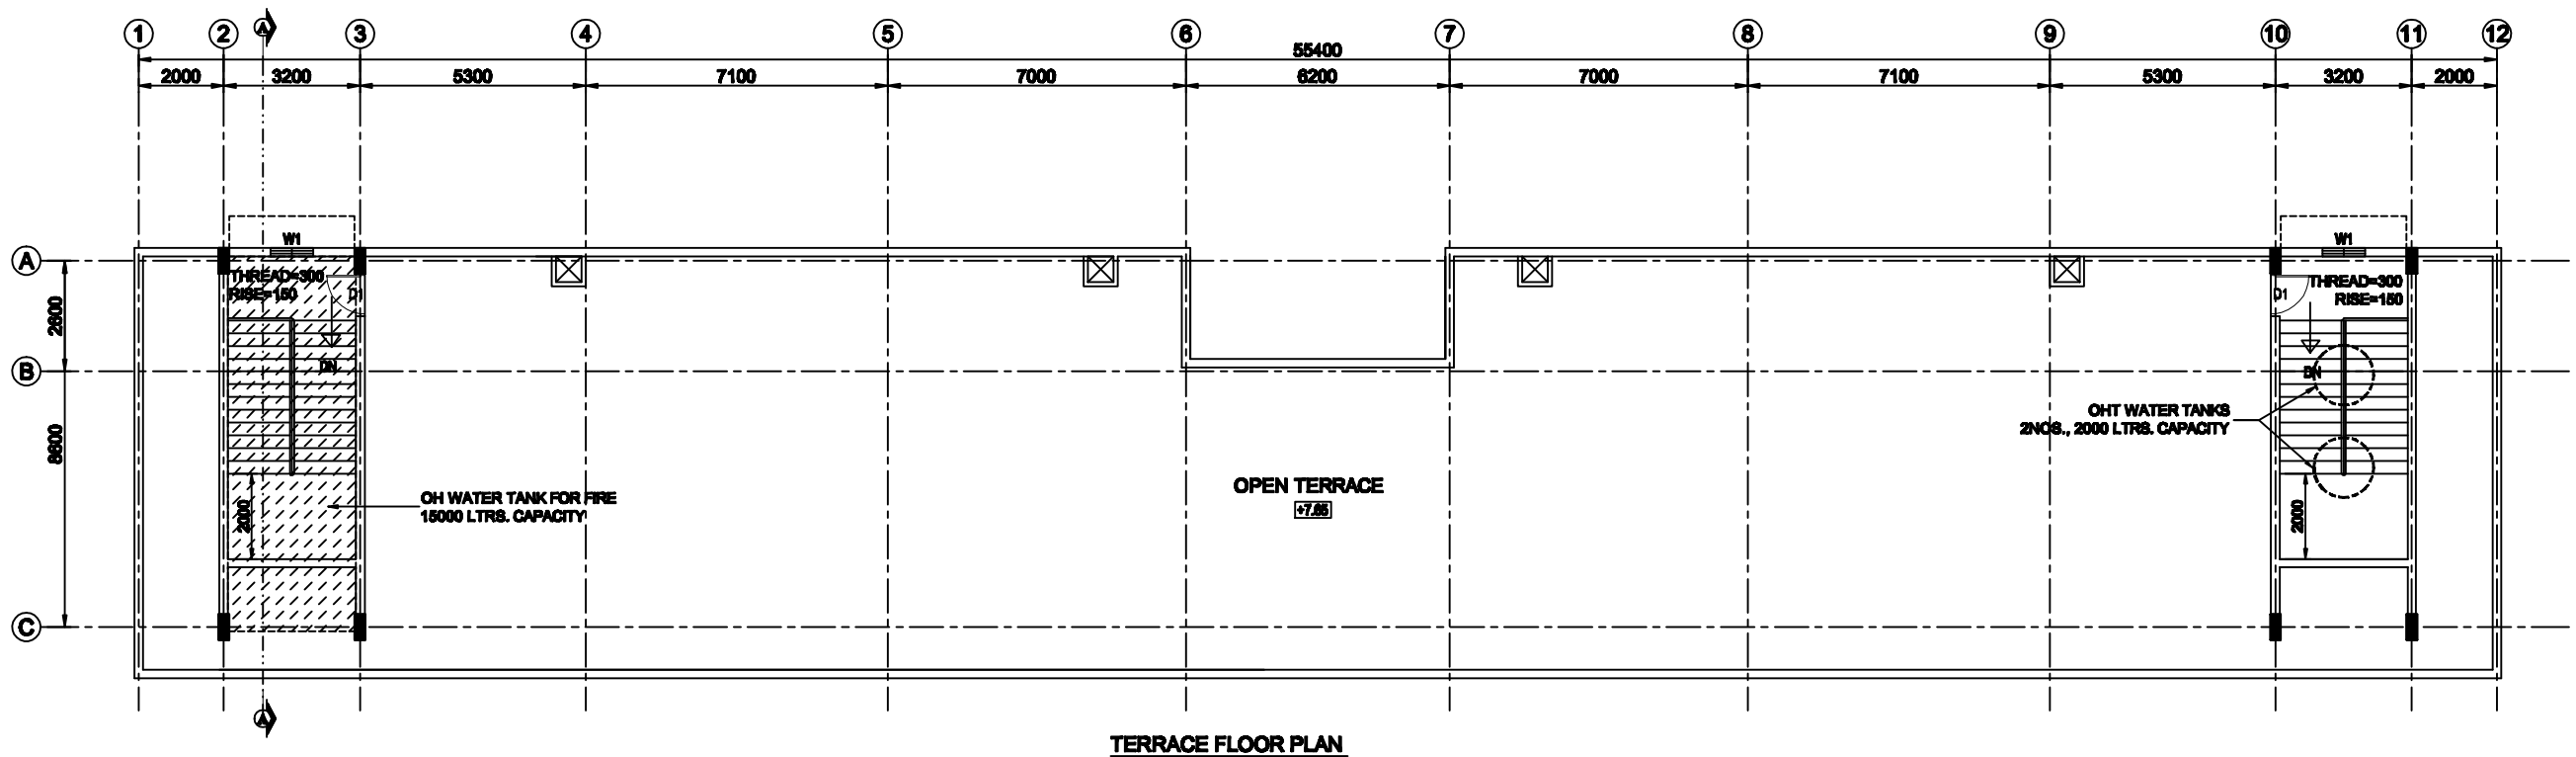

TERRACE FLOOR PLAN

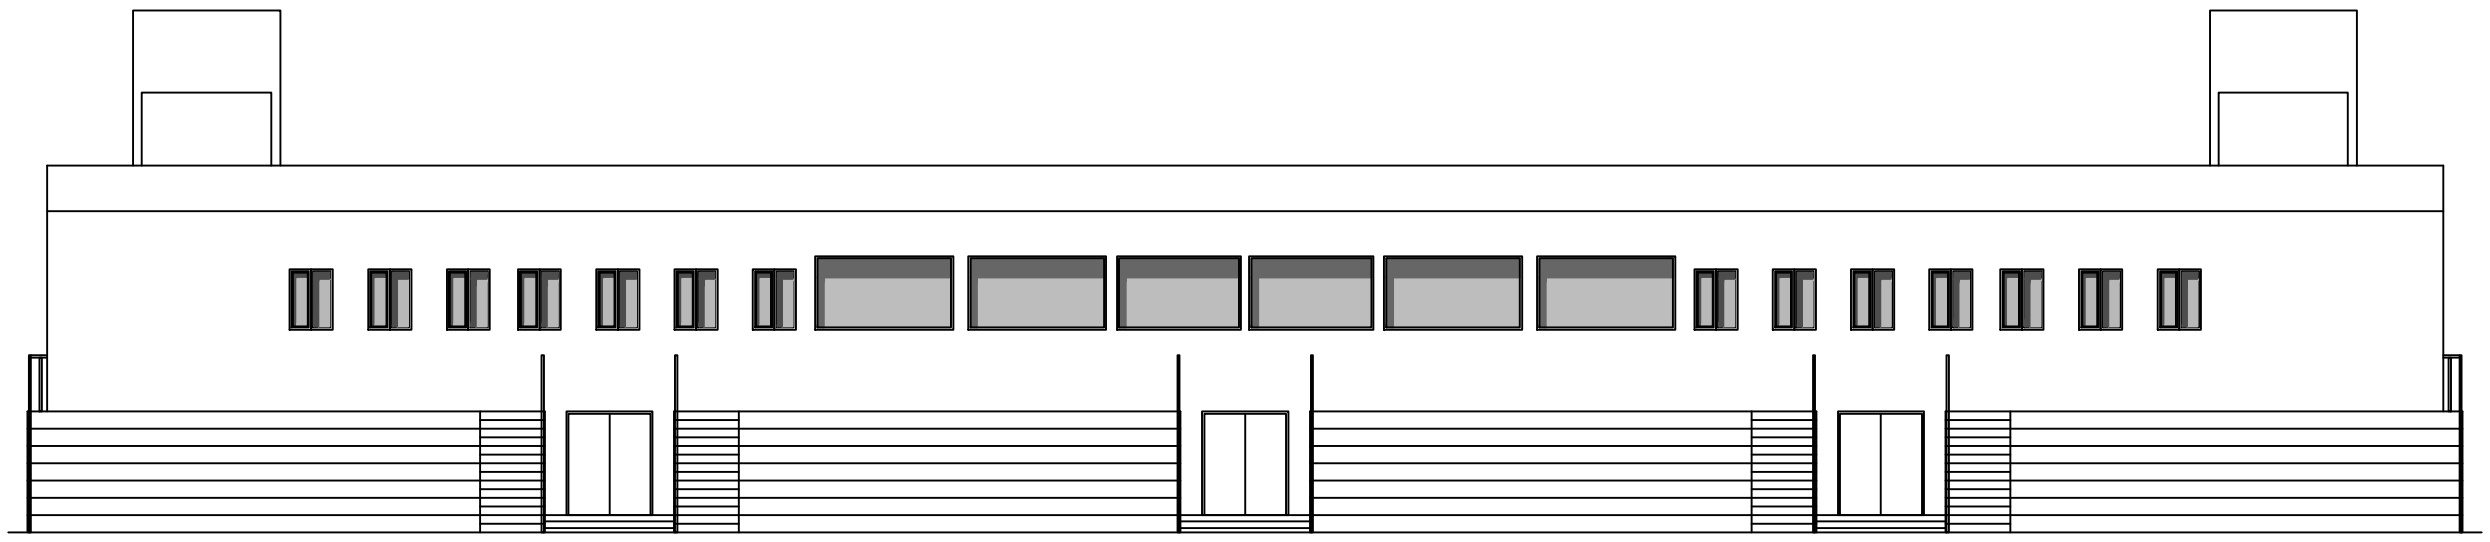

ELEVATION - A

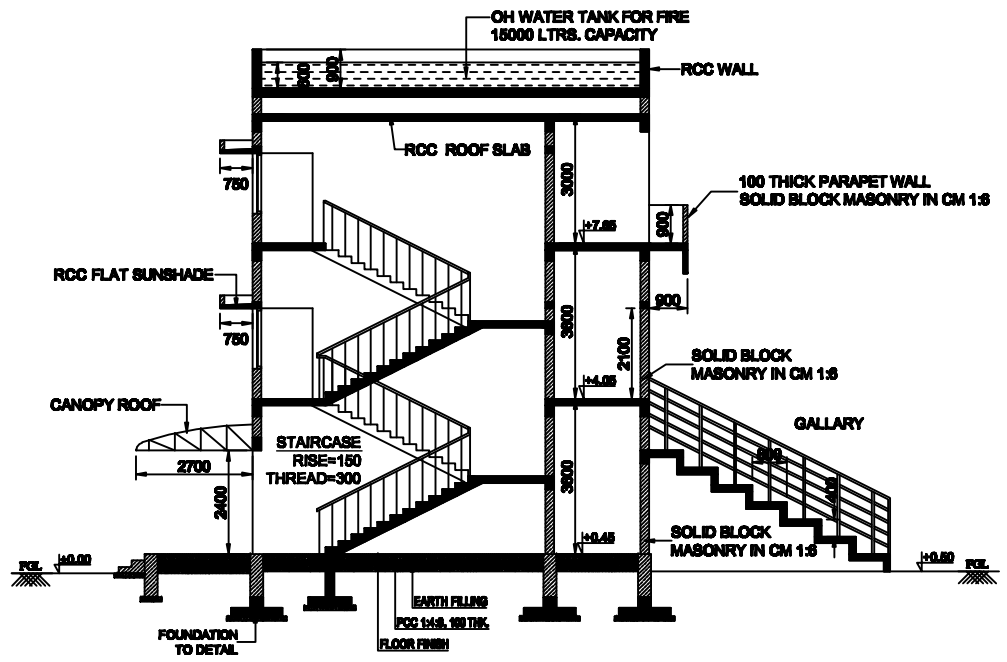

SECTION A-A

LEGEND		
D1	DOOR FULLY PANELLED	1000 x 2100
W1	WINDOW	1000 x 1350

NOTE:
1. ALL DIMENSIONS ARE IN MILLIMETERS AND LEVELS ARE IN METERS
2. ONLY WRITTEN DIMENSIONS SHOULD BE FOLLOWED
3. ±0.00 LVL. CORRESPONDS TO FINISHED GROUND LEVEL

Sl.No.	PARTICULARS	INITIAL	DATE

REVISION

This drawing is the property of KITCO Ltd. and is to be used only for the purpose for which it was lent and must not be in any way detrimental to the interest of the company and is subject to return on demand

DESIGNED	
CHECKED	
DRAWN	
CHECKED	
APPROVED	
SCALE	1 : 125
UNIT	mm.
DATE	10.04.2013

KITCO Ltd.
the consultants
(Estd. in 1972 by IDBI & Govt. of Kerala)
PUTHIYA ROAD - NH BYPASS, KOCHI - 28

CLIENT: SPORTS & YOUTH AFFAIRS DEPARTMENT- NATIONAL GAMES SECRETARIAT

PROJECT: STADIUM AT AREEKODE MALAPPURAM

TITLE: -: WEST PAVILION :- TERRACE FLOOR PLAN , ELEVATION & SECTION

DRG NO: DP 645 DRG CL 04 002 | REV. | SHEET NO: 2 OF 2

C:\Users\system2\AppData\Local\Temp\Rar$DI02.608\WEST PAVILION _FLOOR PLAN.dwg – Apr. 17, 2013