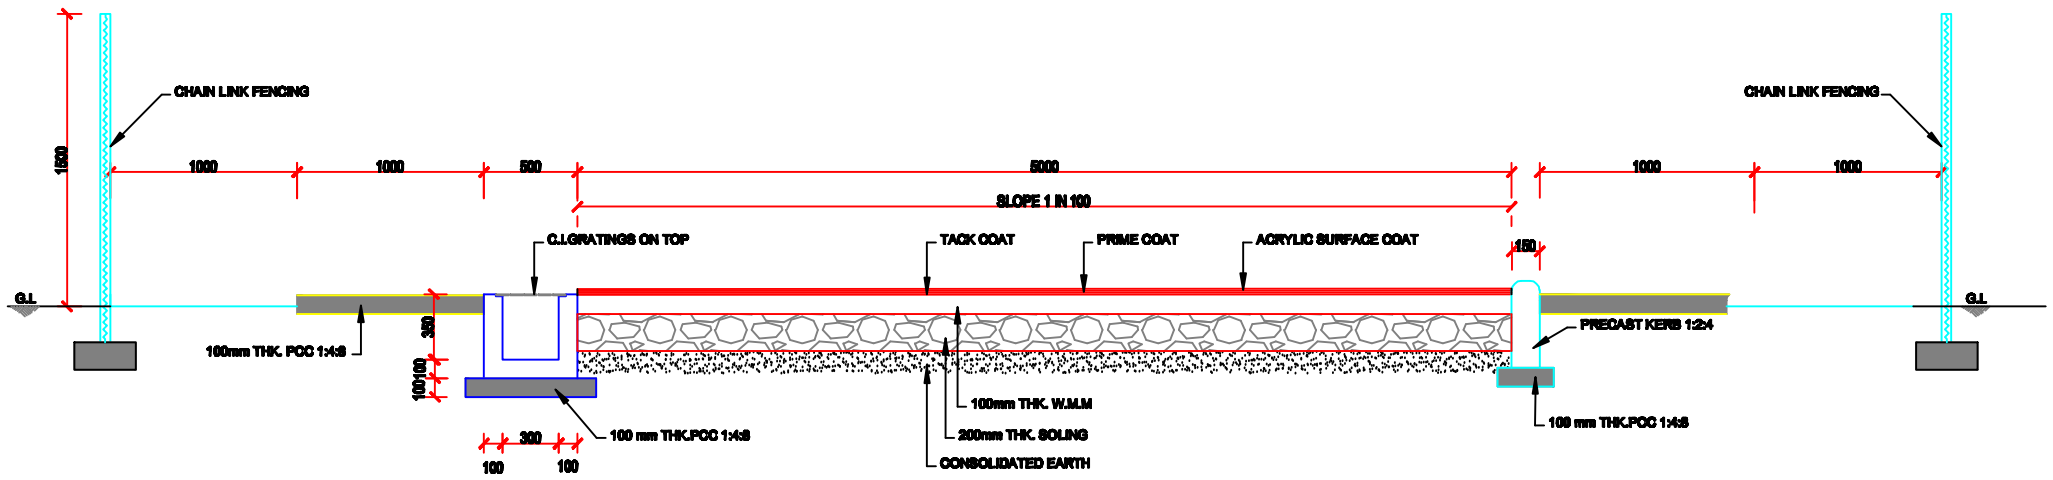

SECTIONAL DETAIL FOR THE FOUR LANE TRACK

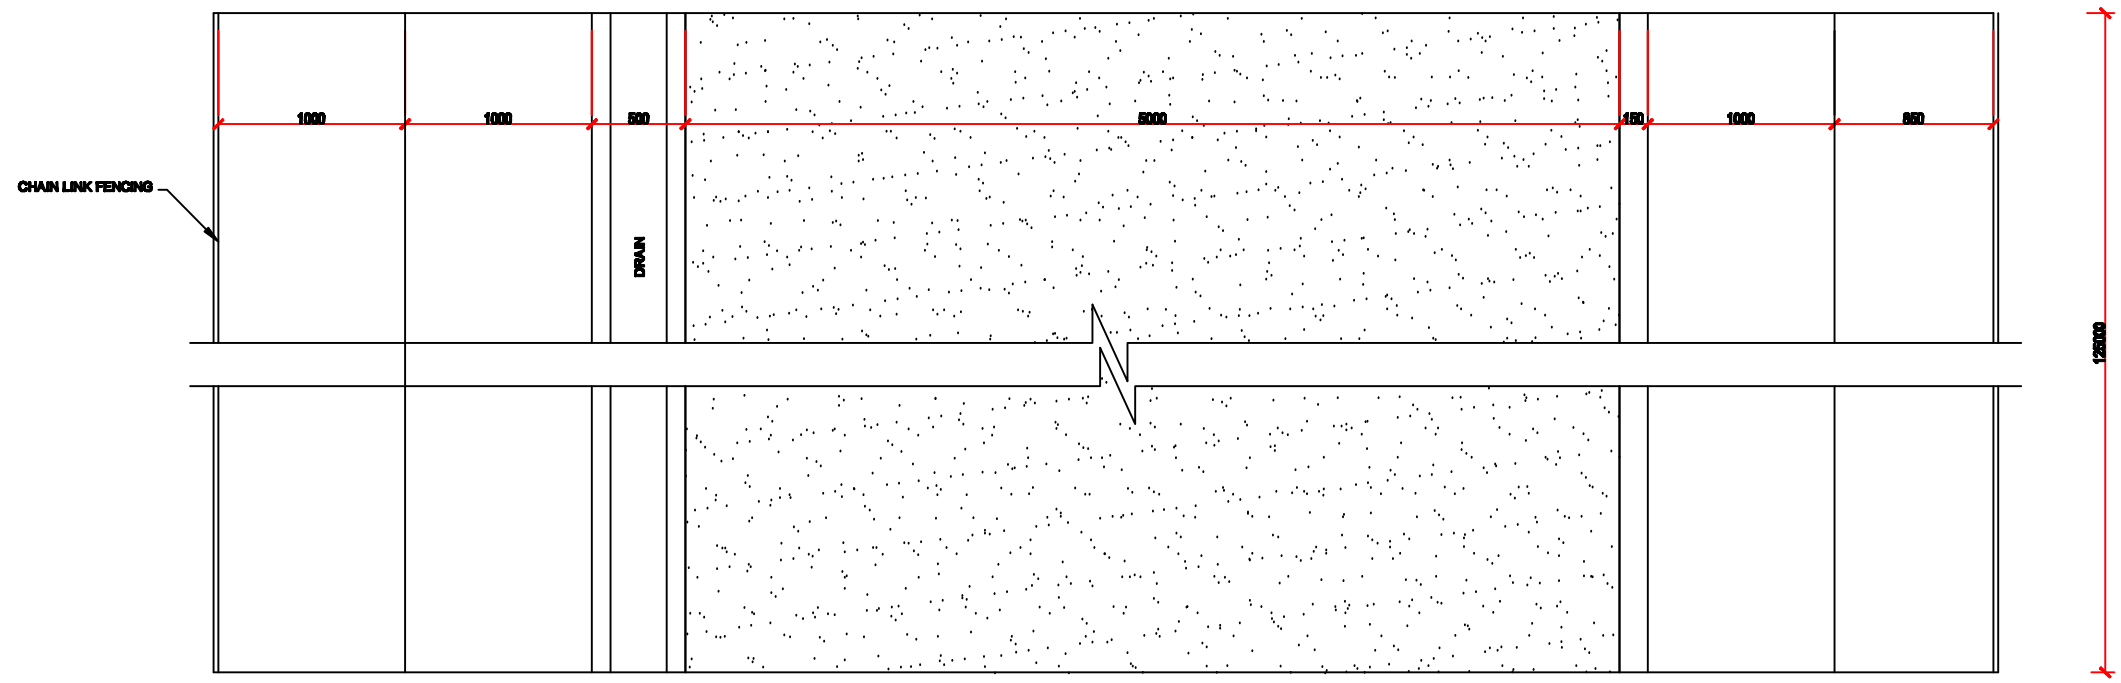

PLAN FOR THE FOUR LANE TRACK

NOTE:

01. ALL DIMENSIONS ARE IN MILLIMETERS AND LEVELS ARE IN METERS
02. ONLY WRITTEN DIMENSIONS SHOULD BE FOLLOWED
03. ±0.00 LVL. CORRESPONDS TO FINISHED GROUND LEVEL

SL.No.	PARTICULARS	INITIAL	DATE
REVISION			

DESIGNED | CHECKED | DRAWN | CHECKED | APPROVED

CLIENT: NATIONAL GAMES SECRETARIAT GOVTL OF KERALA

PROJECT: NATIONAL GAMES

TITLE: TYPICAL DETAILS OF FOUR LANE TRACK

UNIT: mm. | SCALE: NTS | DRG NO: DP 586 DRG CL 09 004 | SHEET NO: 1 OF 3 | REV. | DATE: 15.1.13

KITCO the consultants

KITCO Ltd.
(Estd. in 1972 by IDBI & Govt. of Kerala)
PUTHIYA ROAD - NH BYPASS, KOCHI - 28

This drawing is the property of KITCO Ltd. and is to be used only for the purpose for which it was lent and must not be in any way detrimental to the interest of the company and is subject to return on demand

I:\TNDERS 23.01.2013\HIG JUMP\high jump, long jung and track.dwg - Jan. 28, 2013